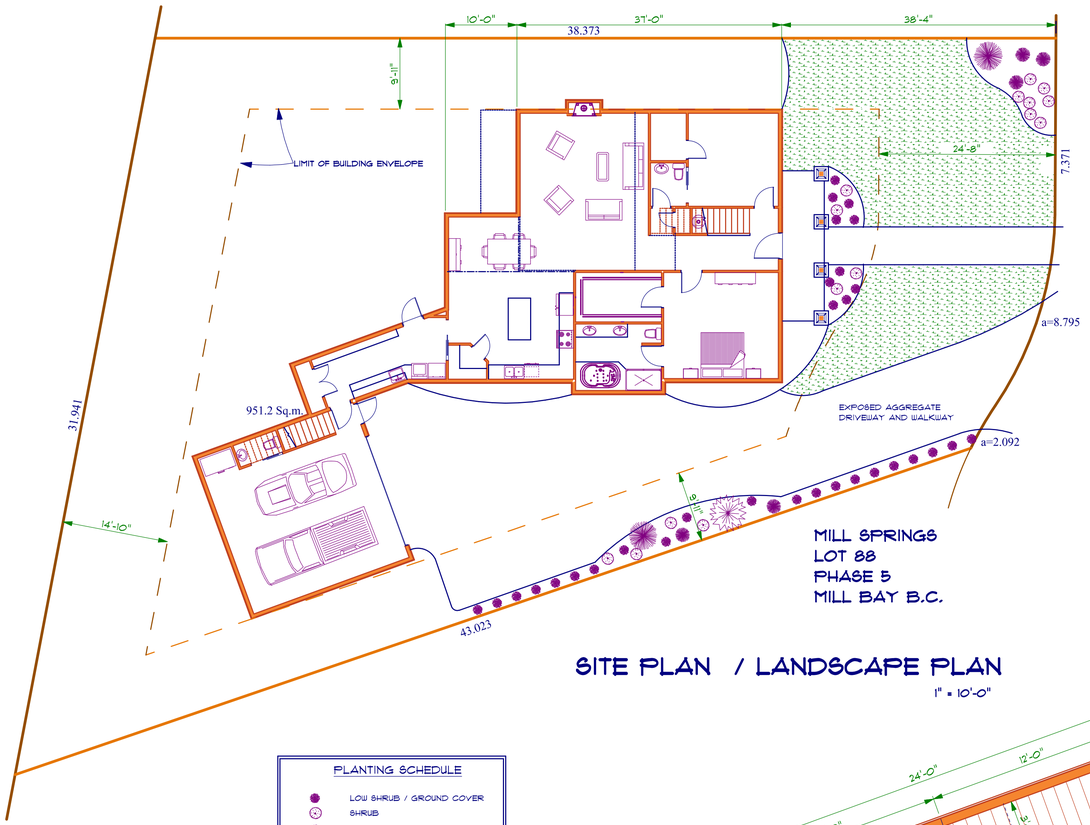

SITE PLAN / LANDSCAPE PLAN

1" = 10'-0"

PLANTING SCHEDULE

- LOW SHRUB / GROUND COVER
- SHRUB
- 1.5 m CONIFER TREE
- 2.5 m CONIFER TREE
- 2.0 m DECIDUOUS TREE
- GRASS
- BARK MULCH

PLANTS LISTED ABOVE TO BE VARIETIES AS SHOWN ON LIST PROVIDED BY DEVELOPER

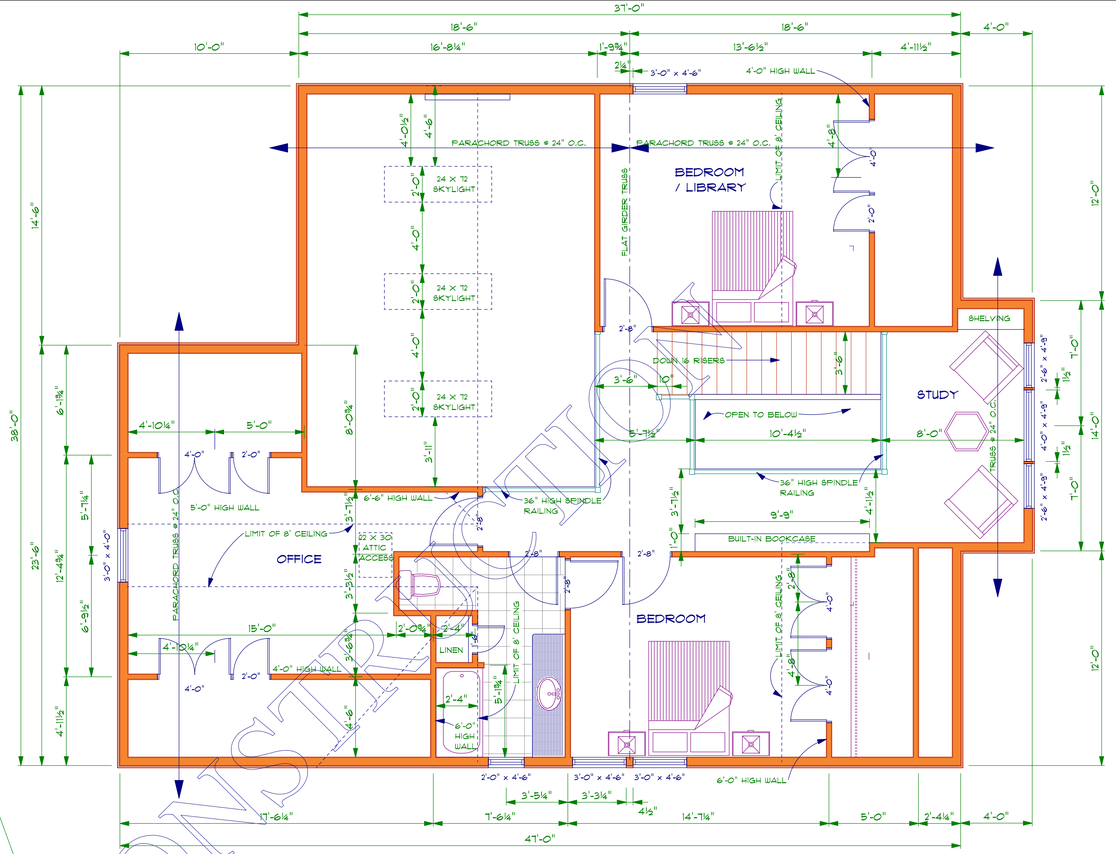

UPPER FLOOR PLAN

980 SQ. FT.
(N.I.C. STAIRWELL)

BONUS ROOM PLAN

400 SQ. FT. +/-

NOT FOR CONSTRUCTION

PACIFIC WEST
HOME DESIGNS LTD.
1105 COWICHAN BAY RD. COWICHAN BAY B.C.
P.O. BOX 5 COWICHAN BAY B.C. V0R 1N0
746 1720 PHONE + FAX
www.pacificwestdesign.com

TITLE:
lot 88
Mill Springs Phase 5

UPPER FLOOR PLAN

SEAL:

DATE PLOTTED: APRIL 6 2006
JOB No:
DESIGN: B.J.
DRAWN: B.J.
SCALE: 1 / 4 " = 1' - 0"
SHEET No: 3 OF 5

MINI MANSIONS LIMITED