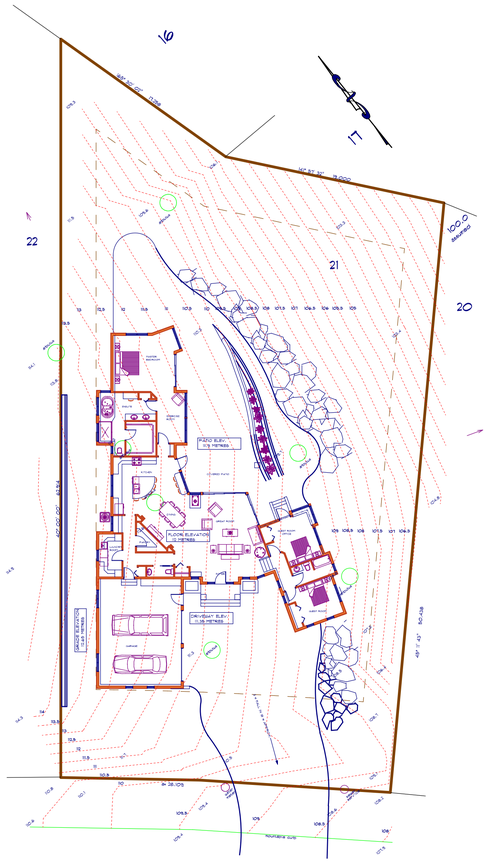

DAGALL ROAD

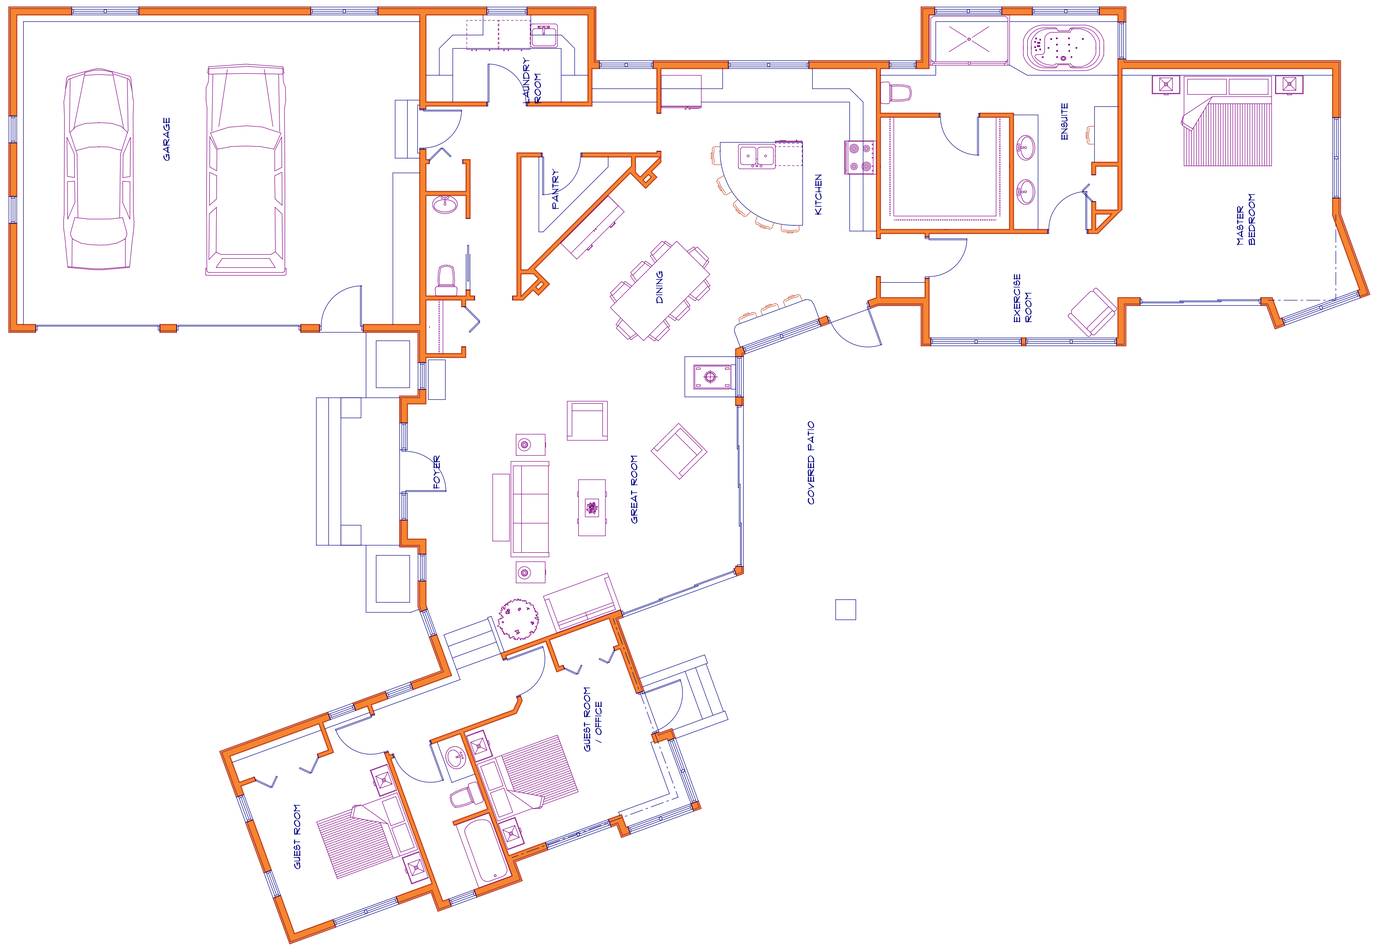

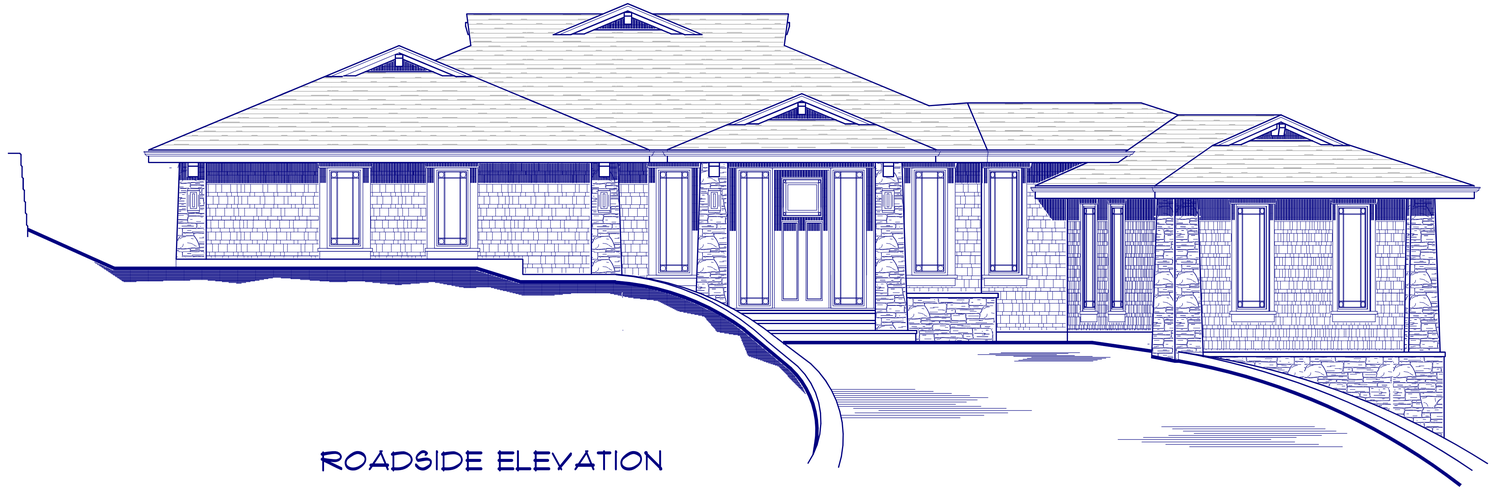

ROADSIDE ELEVATION

PACIFIC WEST
HOME DESIGNS LTD.
1105 COWICHAN BAY RD. COWICHAN BAY B.C.
P.O. BOX 5 COWICHAN BAY B.C. V0R 1N0
746 1720
PHONE + FAX
www.pacificwestdesign.com

TITLE:

MILL BAY B.C.

SEAL:

DATE PLOTTED: MAY 28 2007

JOB No:

DESIGN:

DRAWN:

SCALE: 1/4" = 1'-0"

SHEET No: 1 OF 1